3E

W½

M. MONKMAN
9 AC

C.N.R

A. WATSON (T)
89 AC (87.942) according to Survey.

LOT 2

BAYTON HOLDINGS

PLAN 676

PLAN 676
BLK A
318.164

SECOND LINE EAST

LOT 1

R REID
100 AC (100.840) according to Survey.

BAYTON HOLDINGS

PLAN 676

BLK B
0.982 ac.

184'

150'

R. REID

150'

2219.20'

E 1/2

244.50'

BAC BLK.D

ORENDA ROAD

1151.25'

500'

~267.88'

150.21'

BLOCK B

33.050 Ac

LOT 2

PLAN 640

192.69'

90'

5.00'

139.84'

CANADIAN NATIONAL RAILWAYS

511.42'

PLAN 676

1404.50'

90'

500'

1555.11'

EAST THIRD LINE

60 Ac

FORD

LOT 1

2537.61

1707.74'

PLAN 676

STEELES Avenue

1340.89'

W½

LOT 4
R. MONKMAN
100 AC.

M. 126
MONKMAN
174

2227.87'

1257.83'

605'

600'

729.24'

740.20'

1175.20'

612.20'

612.20'

739.44'

739.44'

SECOND LINE EAST

1188.09'

LOT 3
M. MONKMAN
BRITON HOLDINGS

124.405 AC.

90'

500'

500'

C. N. R.

L. LEWIS
9 AC.

E½

WALTER BIANCHI
25 AC.

465'

LOT 4

726' A. BRADLEY 730'
7.8 AC.

BRAMALEA

D. ARMSTRONG
9.35 AC

400'

1018

2220'8"

THIRD LINE EAST

LOT 3

PLAN 640

BLOCK A
100.290 AC

ORENDA ROAD

86'

50'

PLAN
OF SURVEY OF
PART OF BLOCK 'C' REGISTERED PLAN 640
TOWNSHIP OF CHINGUACOUSY
COUNTY OF PEEL

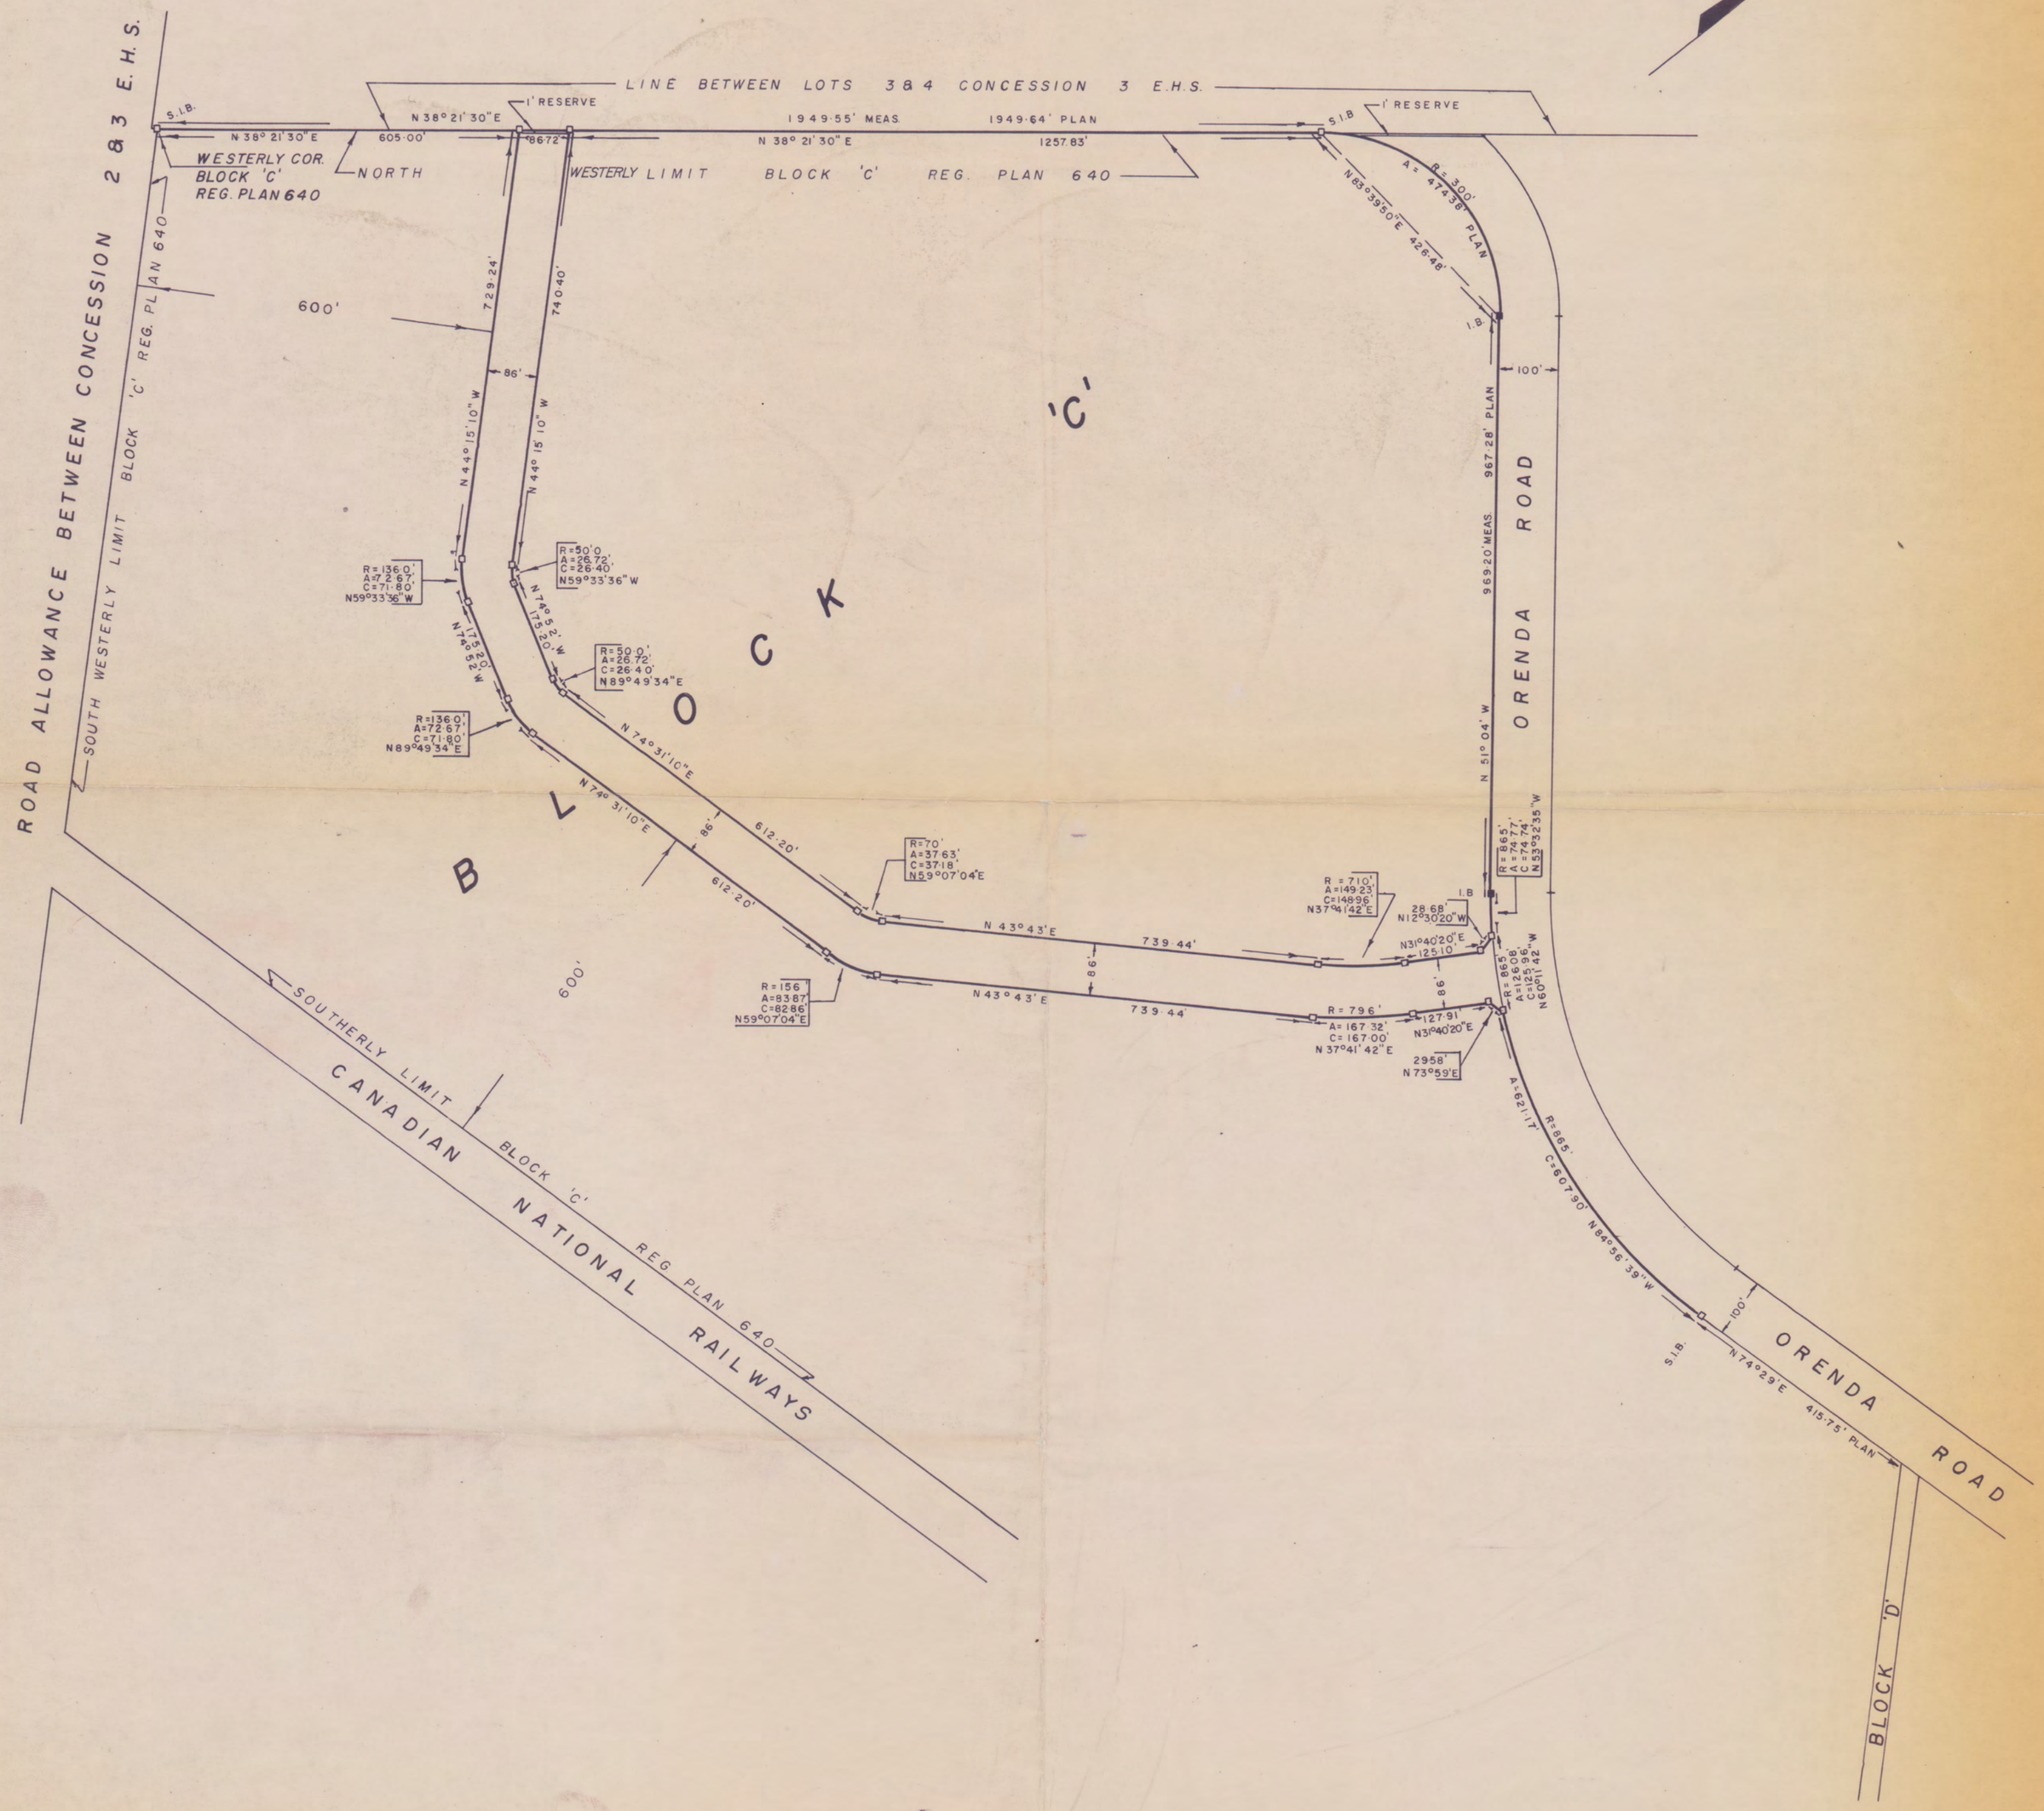

SURVEYED FOR:
BRAMALEA CONSOLIDATED DEVELOPMENTS LTD.
70 BRAMALEA ROAD
BRAMALEA, ONTARIO

NOTES:
- □ S.I.B. DENOTES 1" SQ. & 4' LONG IRON BAR
- ■ I.B. DENOTES 5/8" SQ. & 2' LONG IRON BAR
- □ DENOTES 1" SQ. & 2' LONG IRON BAR

JOHN D. BARNES ONTARIO LAND SURVEYORS
J. D. BARNES AND ASSOCIATES LTD. TECHNICAL SURVEYS
5075 YONGE STREET BA 1-3495 WILLOWDALE, ONTARIO

H. J. Hughes
ONTARIO LAND SURVEYOR

19 Aug. 1963
DATED

CHK BY	DRAWN BY H. P.	SCALE 1" = 200'	DRAWING No. 4840-1

Page intentionally left blank to maintain order of pages.

W1/2

LOT 6

G CRAW FORD
100 AC
BAYTON HOLDINGS

27.27
208.
J. CRAWFORD

15 roy/55
IMPERIAL OIL
208.71'

NO 7 HIGHWAY

208.71'

R CRAFTON
208.71'

10000/55

R. CRAFTON
210.09
1 AC
208.65

SECOND LINE EAST

G. CRAWFORD 49.034AC
~~50AC~~
BAYTON HOLDINGS

LOT 5

ROYAL TRUST
50 AC.

IN WEST ½

E½

HILLSIDE DRIVE

HAWTHORN CRESCENT

HILLSIDE DRIVE

BLOCK D

HOLLY PLACE

HEATHER PLACE

BLK. A

HAZELWOOD COURT

HAZELWOOD DRIVE

BLK. B
3.966ac

HILLSIDE DRIVE

PLAN 717

HILLSIDE DRIVE

BLK C
2.332ac

BLK F.

BAYTON HOLDINGS

G.W. CRAWFORD

BROWN
A. INGRAM

M. ANDREWS

A. FALLS – MERCER

C. GILES

ROBINSON

E. BROSER

WARD & MARSHALL

M. MURPHY

NO. 7 HIGHWAY

E & E. ARMSTRONG

A. R. GOUGEON

G. GOUGEON

LORNA GOUGEON

THIRD LINE EAST

DR J.B. CHASSELS
44.22AC 40.95AC.

L & V THOMPSON
5.79AC

LOT 5

DR J.B. CHASSELS
26.823AC.

WALTE BIANCHI
23.177 AC.

W½

L. ACKROYD
50AC.

LOT 8

M. ACKROYD
50AC

SECOND LINE EAST

LOT 7

W. PARR
99AC

BRAMPTON
WATER
COMM.
1AC

E½

L. ACKROYD
50 AC.

ARMSTRONG TO BRAMALEA #33962/64
51.09 ac

LOT 8

M. ACKROYD
50 AC

THIRDLINE EAST

LOT 7
W. PARR
98 AC.

C.H. MARTIN
2 AC.

W 1/2

F. SNYDER
50 AC.

LOT 10

290.6

KOENNING
1 AC

Donald A Cuthbert
Mar. 53-1100

290.6

T. RUSTON
~~50 AC.~~ 48 AC
BAYTON HOLDINGS

SECOND LINE EAST

LOT 9.

T. R. CLARKSON
100 AC.

E½

LOT 10

T. RUSTON
100 AC
BAYTON HOLDINGS

133.65
848
CEMETERY

CEMETRY

364.77

UNITED CHURCH

335.40

THIRD LINE EAST

LOT. 9

W. E PHILLIPS
72 AC.

CEMETERY
CHURCH PROPERTY
3 AC.

L. ACKROYD
25 AC.

W½

J. TERRY
25 Ac

209.55

209.55
A. VANHARSTER

LOT 12

REG. BLACK
75 AC.

SECOND LINE EAST

LOT 11

F. SNYDER
100 AC.

E½

LOT 12

H. SHIELDS
100AC.

EAST

THIRD LINE E

LOT 11

F. SNYDER 100AC.

217.8'

W.J. McLEAN
0.50 AC

679.7'

W 1/2

27.65

207.43

1.AC

210' PAG. POUW 20'

LOT 14

EVERARD GRAY

100AC.

VAN DEN HOEK

150 1AC

290

209.40 A GRAHAM

1/2 -

$3000-61

LOT 13

~~JOHN TERRY~~ SILVER ROSE CONST. LTD.

100AC

SECOND LINE EAST

E 1/2

LOT 14

EVERARD GRAY
100AC

EVERARD GRAY
50AC

LOT 13

THIRD LINE EAST

24.70
MELYNCHUK 100
2530/63

~~D. WIGGINS~~ D. DI BLASIO
50AC

W½

LOT 16

T. INGOLDSBY
50 AC

H. COOK
50 AC

15 SIDE ROAD

SECOND LINE EAST.

LOT 15

T. INGOLDSBY
100 AC

E½

21.37
HOST 100
250/63

A. SPEIRS
50 AC.

REMMM. GRANT 185

198'

LOT 16

GEORGE GRAY
50 AC.

15 SIDE ROAD

EAST

THIRD LINE

LOT 15

HOWARD GRAY

W½

K PARKINSON
20 AC

LOT 18

180
H. PARKINSON
121 ½ AC

JOHN. N. ARMSTRONG
80 AC

17 SIDE ROAD.

SECOND LINE EAST

150
1107.3"
E of Lane
G. BOYCE
292.31
11.49 AC
496'
150
Mrs Betty Hewson

150'
100'
BRAMALEA WELL

LOT 17

J. AZOBALIS
12.49 AC

CATION BROS
50 AC

FARNAN

M. 509 AC

XLA

284.36
150' OLIVE FARNAN
128.09
389.13
1107.3"
2060/55

W E ATKINSON
12.49 AC

2500/55

4250/55

E½

LOT 18

JOHN. ARMSTRONG.

14.75'

14.75'
C FORD
.5AC.

17 SIDE ROAD

100

219.63
HOST

THIRD LINE EAST

LOT 17

H. COOK
99.5AC.

W 1/2

LOT 20
McCLURE CATION
100 AC

300

LIVINGSTON

150

SECOND LINE EAST

LOT 19
K PARKINSON
100

E½

Harvey
GEORGE ARMSTRONG
50 AC.

20T20

A. SPIERS
272½ AC.

J. SPEIRS
22.759

LOT 19
A. J. SPIERS
80 AR

H. CATION
20 AC.

231
132
H. ARMSTRONG
220.
165
150
C. HEPTON
220
150
150
H. MASKANT
MAYFIELD
CHURCH

1297.84
28.66
432.60
490.94
337.78
450.96
2245.38

THIRD LINE EAST

W½

LOT 22

A. DUNN
100 AC.

SECOND LINE EAST

LOT 21

H.C. MASON
100 AC.

E 1/2

LOT 22
M. THORNTON
100 AC

LOT 21
M. THORNTON
100 AC

THIRD LINE EAST

W ½

LOT. 24
HAROLD. CUNNINGTON
100 AC.

SECOND LINE EAST

279.42
~~NEUTEL~~ HINE
200'
1 AC

LOT 23
HAROLD CUNNINGTON
100

E½

LOT 24

GEORGE ARMSTRONG
100 AC

LOT 23

H D CUNNINGTON
~~100~~ AC.
99AC

218.59

100 D. ARMSTRONG 100 C

218.59

400

400

218.59

THIRD LINE EAST

55.10

W 1/2

LOT 26
N. DOWNEY
100 AC

SECOND LINE EAST.

N. DOWNEY
50 AC

LOT 25

H. DOWNEY
50 AC.

E 1/2

LOT 26
STANLEY LA ROSE
100 AC

THIRD LINE EAST.

LOT 25
EDWARD ARMSTRONG
100 AC

SECOND LINE EAST

Lot 27

S. AA ROSE
100

27 SIDE ROAD

J. BREWSTER
100AC

Lot 28

W½

F 1/2

LOT 28

S. LA ROSE
100AC

27 SIDE ROAD

406'
2AC
214'6" W. SMITH
350'
STANLEY LA ROSE
200' 1/6AC
SALE - $500-51

THIRD LINE EAST

LOT 27

W. McCALLUM
96.5AC

W½

LOT 30

J. McFARLANE
100 AC.

LOT 29

C. CUNNINGTON
100 AC.

SECOND AVENUE EAST

E½

J. McFARLANE
25 AC.

WM. GRAY
25 AC.

LOT 30

HAROLD WILSON
50 AC.

THIRD LINE EAST

LOT 29

H. WATSON
100 AC

W½

200
1.000 Ac
222.10
V. WALSH

LOT 32

WILLIS MIDDLE BROOK
100AC

FdL
150 FAULKNER
150

R. McCATION
~~T.R.CLARKSON~~
50 AC.

LOT 31

GEORGE SMITH
50 AC

SECOND LINE EAST

E½

150

WILLOUGHBY

300

LOT 32

EUGENE LAMOUREUX

100 AC

SHOJI

140.36

324.33

193.6

150' J COFFEY

166.

LOT 31

E.T. MIDDLEBROOK

100 AC

99 AC

THIRD LINE EAST

W 1/2

LOT 34

F. WILSON
100 AC.

LOT 33

A. WOOD
100 AC

SECOND LINE EAST

THIRD LINE EAST

LOT 33
A. WOOD
103 AC.

LOT 34
F. WILSON
99.5 AC.

E 1/2

C. KELLY
10 AC.
99 AC.